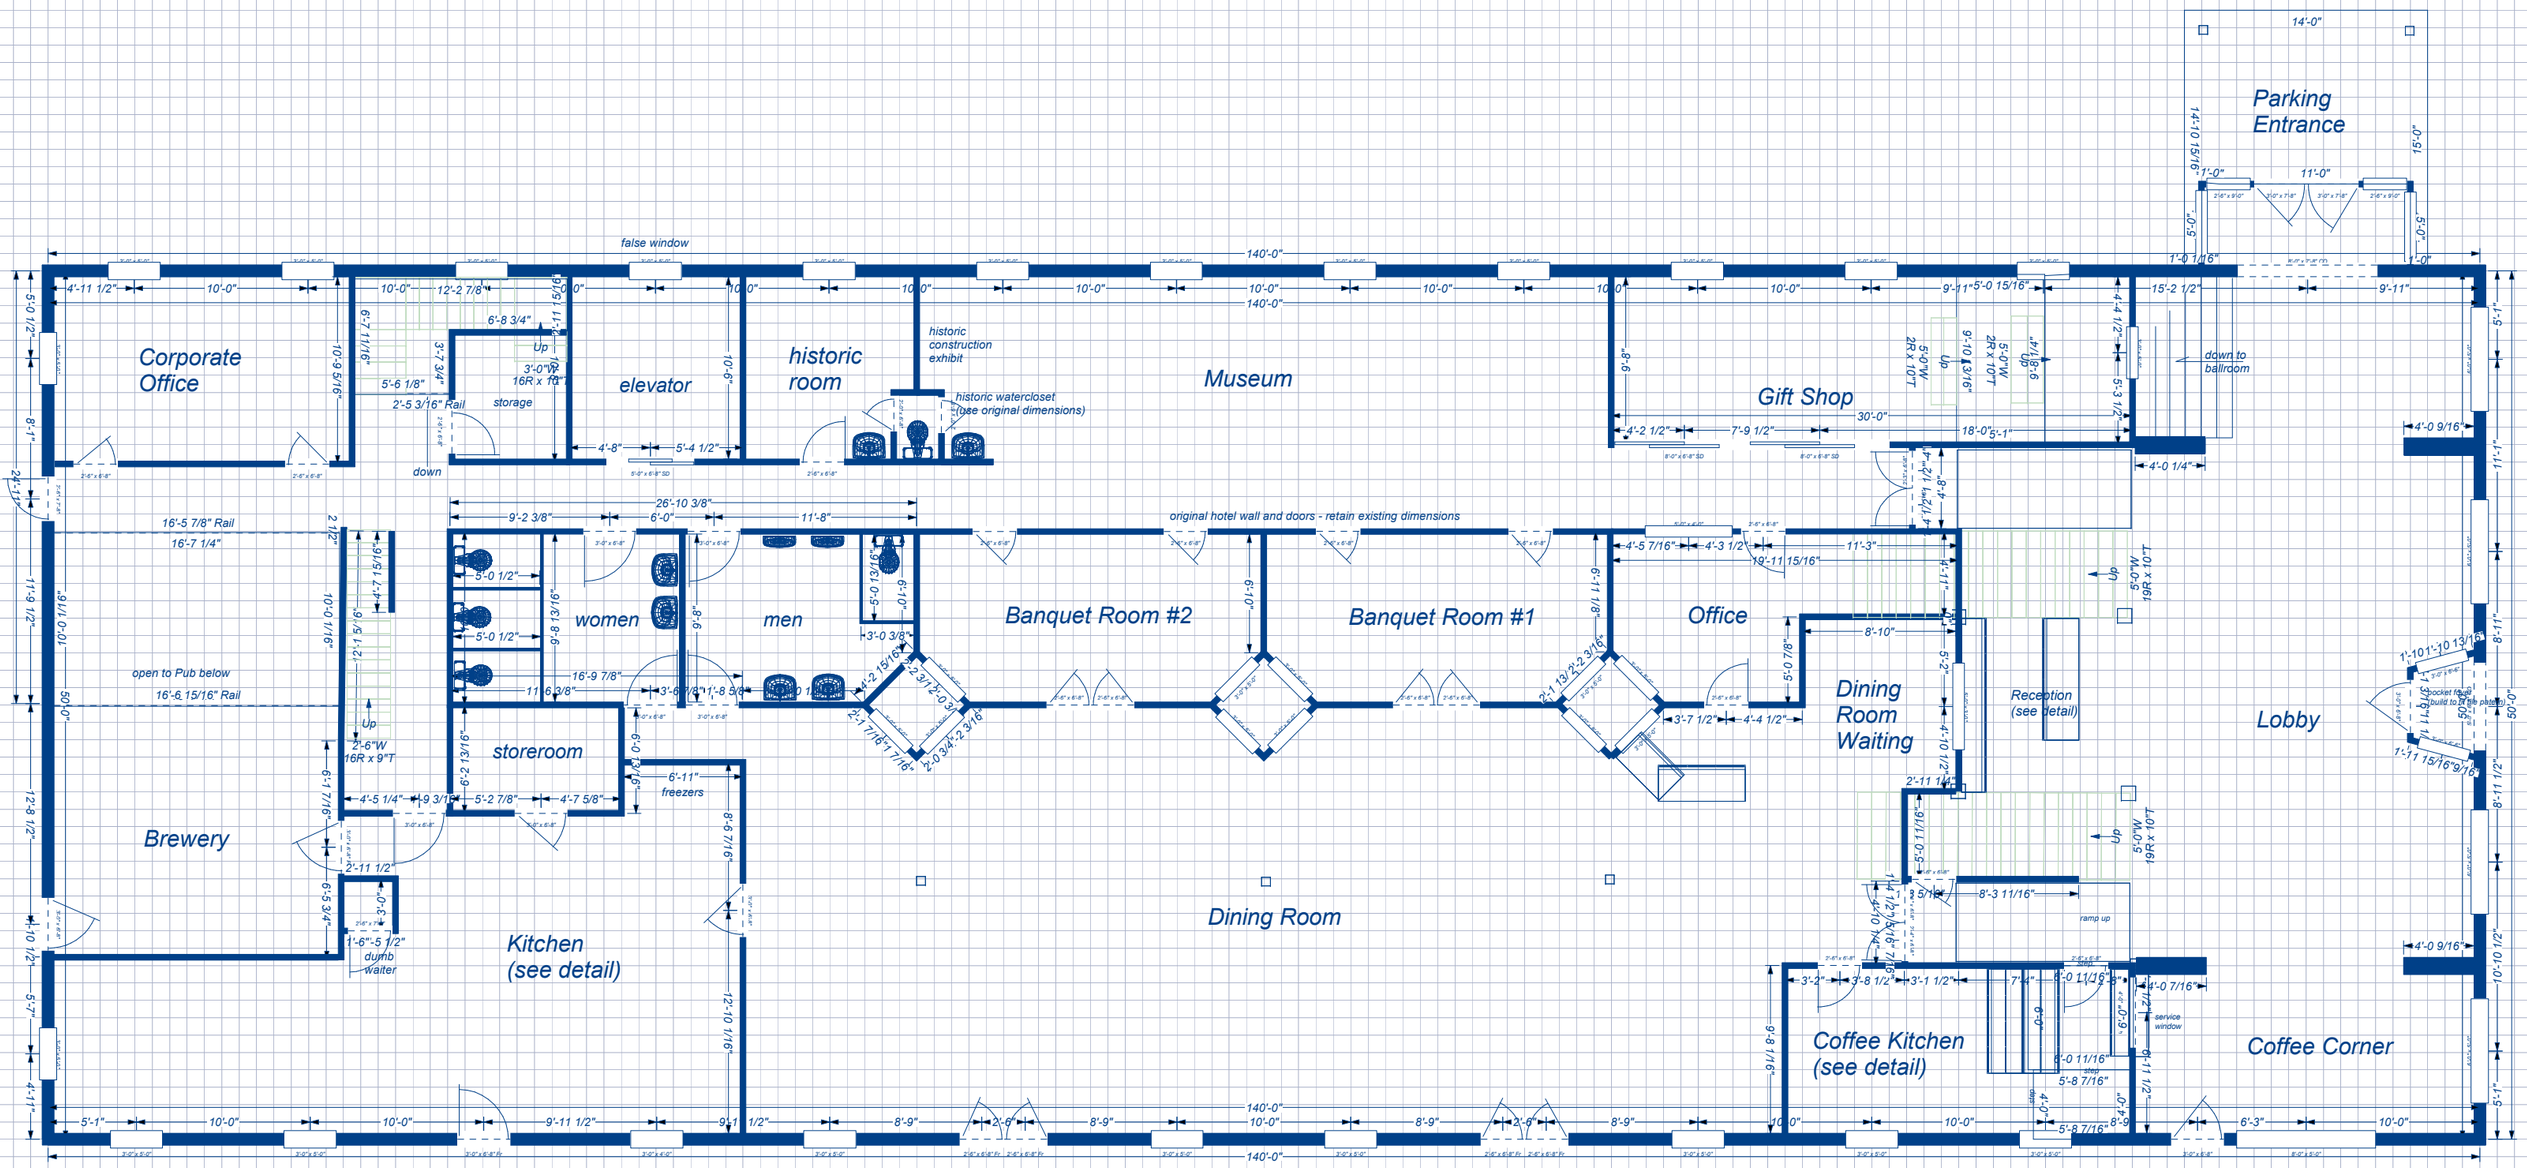
Parking Entrance
14'-0"
11'-0"
Corporate Office
Museum
historic room
elevator
storage
historic construction exhibit
historic watercloset (use original dimensions)
false window
down
Up
Gift Shop
down to ballroom
original hotel wall and doors - retain existing dimensions
Banquet Room #2
Banquet Room #1
Office
women
men
storeroom
freezers
Brewery
open to Pub below
16'-6 15/16" Rail
16'-5 7/8" Rail
16'-7 1/4"
2'-5 3/16" Rail
Kitchen (see detail)
dumb waiter
Dining Room
Dining Room Waiting
Reception (see detail)
Lobby
ramp up
Coffee Kitchen (see detail)
service window
Coffee Corner
140'-0"