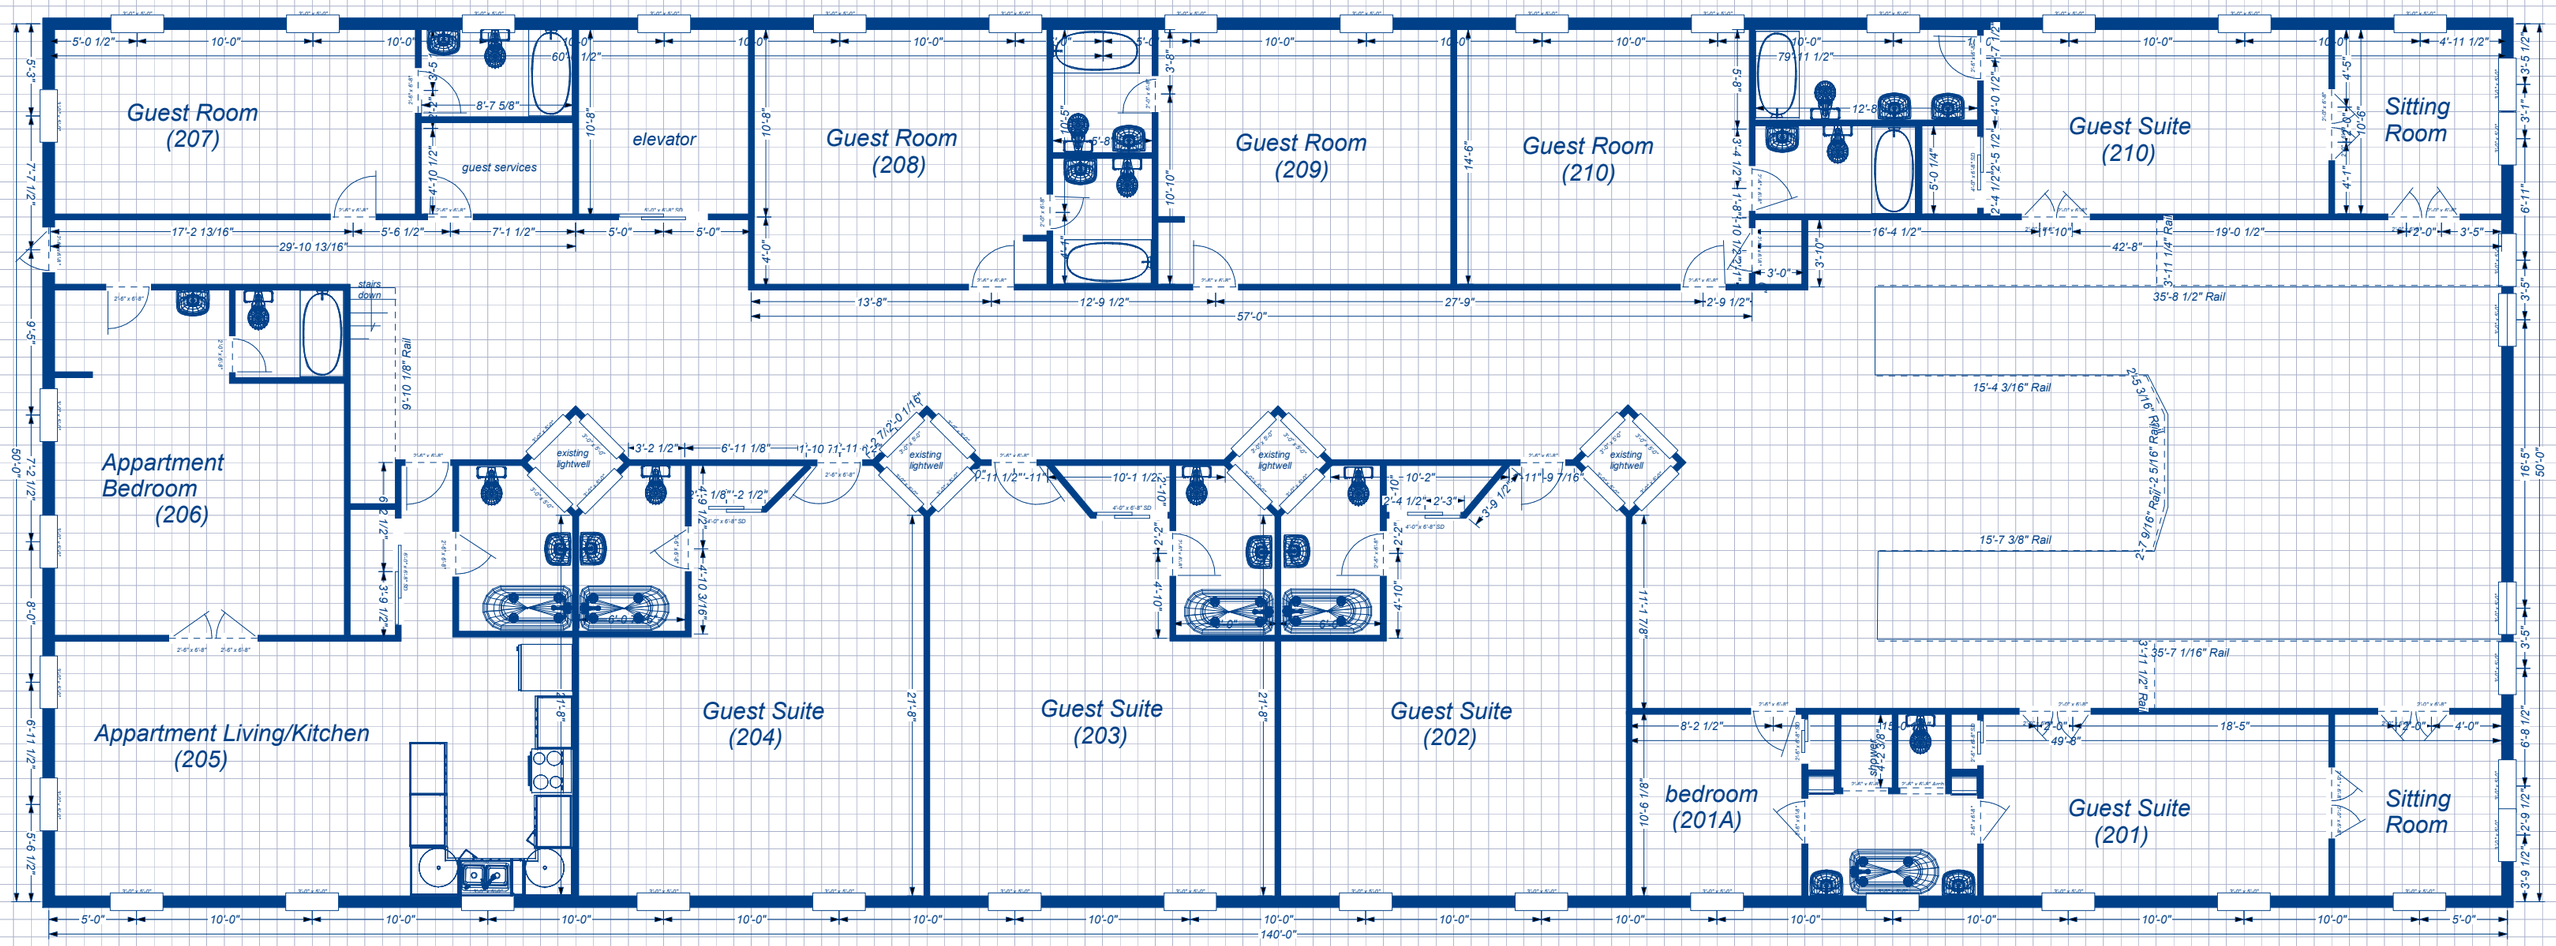
Guest Room (207)
guest services
elevator
Guest Room (208)
Guest Room (209)
Guest Room (210)
Guest Suite (210)
Sitting Room
stairs down
Appartment Bedroom (206)
Appartment Living/Kitchen (205)
existing lightwell
Guest Suite (204)
Guest Suite (203)
Guest Suite (202)
bedroom (201A)
Guest Suite (201)
Sitting Room
35'-8 1/2" Rail
15'-4 3/16" Rail
15'-7 3/8" Rail
35'-7 1/16" Rail
140'-0"
57'-0"
50'-0"